Comprehensive Development of Hegdenagar East Side cross roads and Shabarinagar cross road in Ward No.06

Hegdenagar

Asst. Executive Engineer
Project Division
Yelahanka Zone

Drain

Culvert

Comprehensive Development of Hegdenagar East Side cross roads and Shabarinagar cross road in Ward No.06

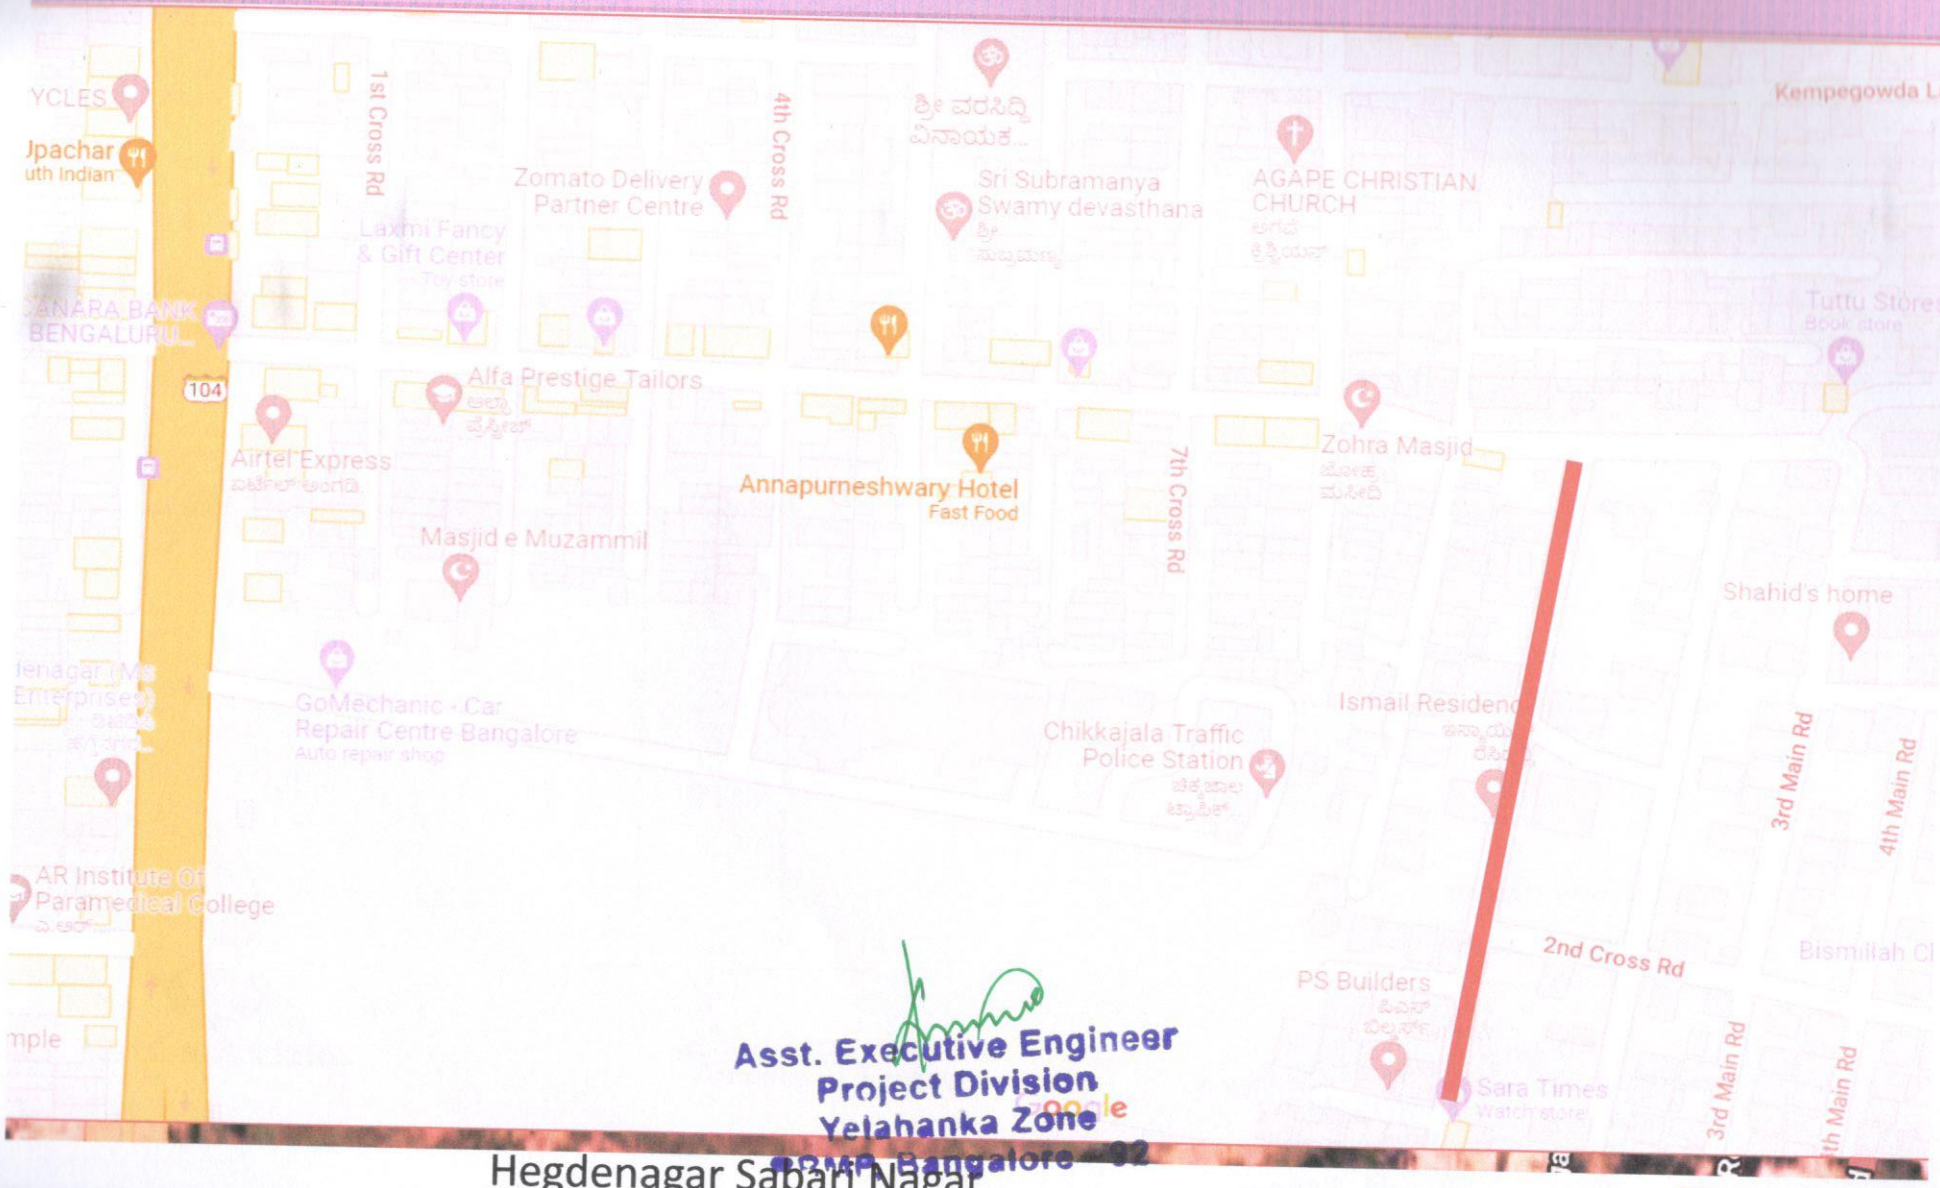

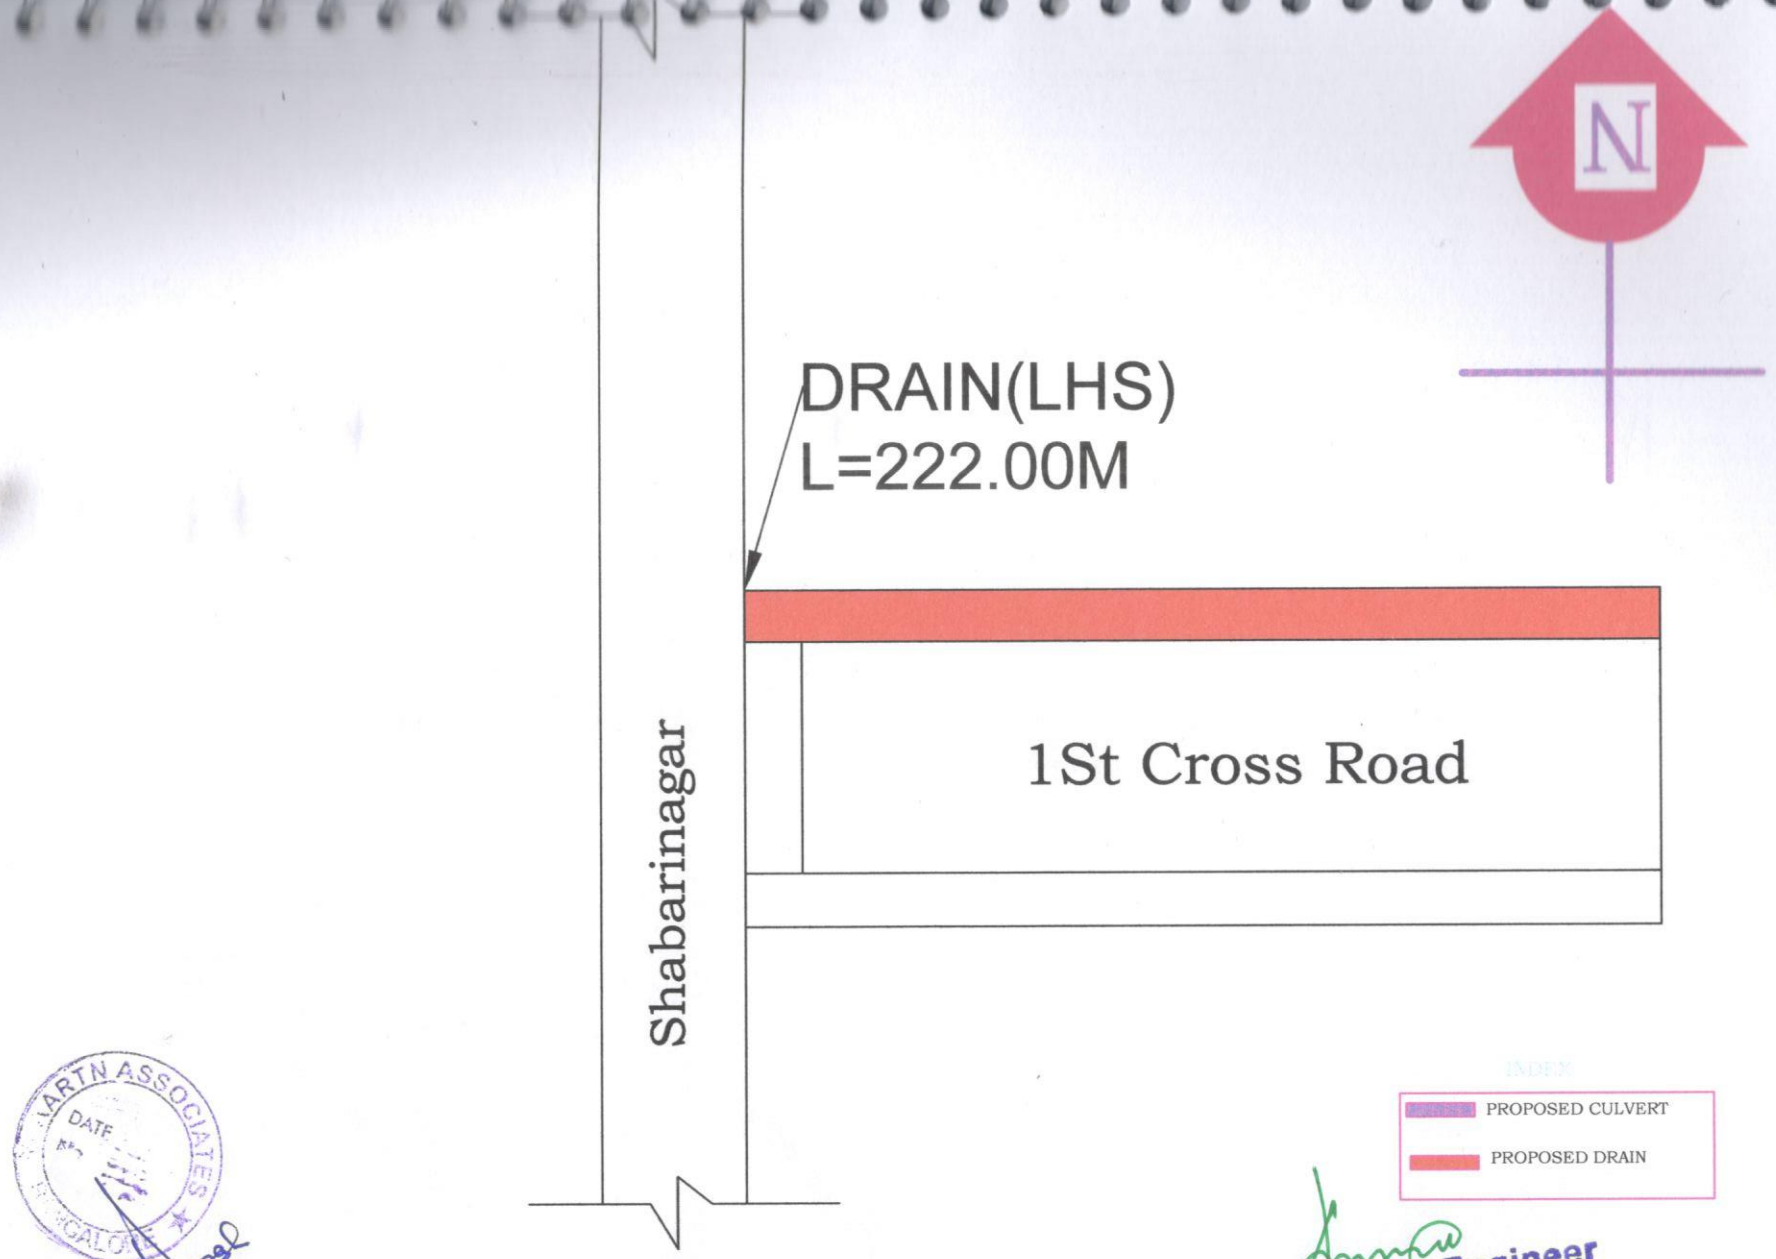

AARTN ASSOCIATES DATE BANGALORE

Aartn Associates

Assistant Engineer

Asst. Executive Engineer Project Division Yelahanka Zone BSMP, Bangalore - 92

Assistant Executive Engineer
Yelahanka Sub Division
Bangalore-64

CLIENT:	CONSULTANT:-	PROJECT:-		TITLE : Comprehensive Development Work in Hegdenagar Ward No.06	Revisions		
	AARTN ASSOCIATES	Comprehensive Development of Hegdenagar East Side cross roads and Shabarinagar cross road in Ward No.06	Prepared by		Rev.	Date	Description
			Designed by		R0		
			Checked by	GO SI No. :			
			Reviewed by				

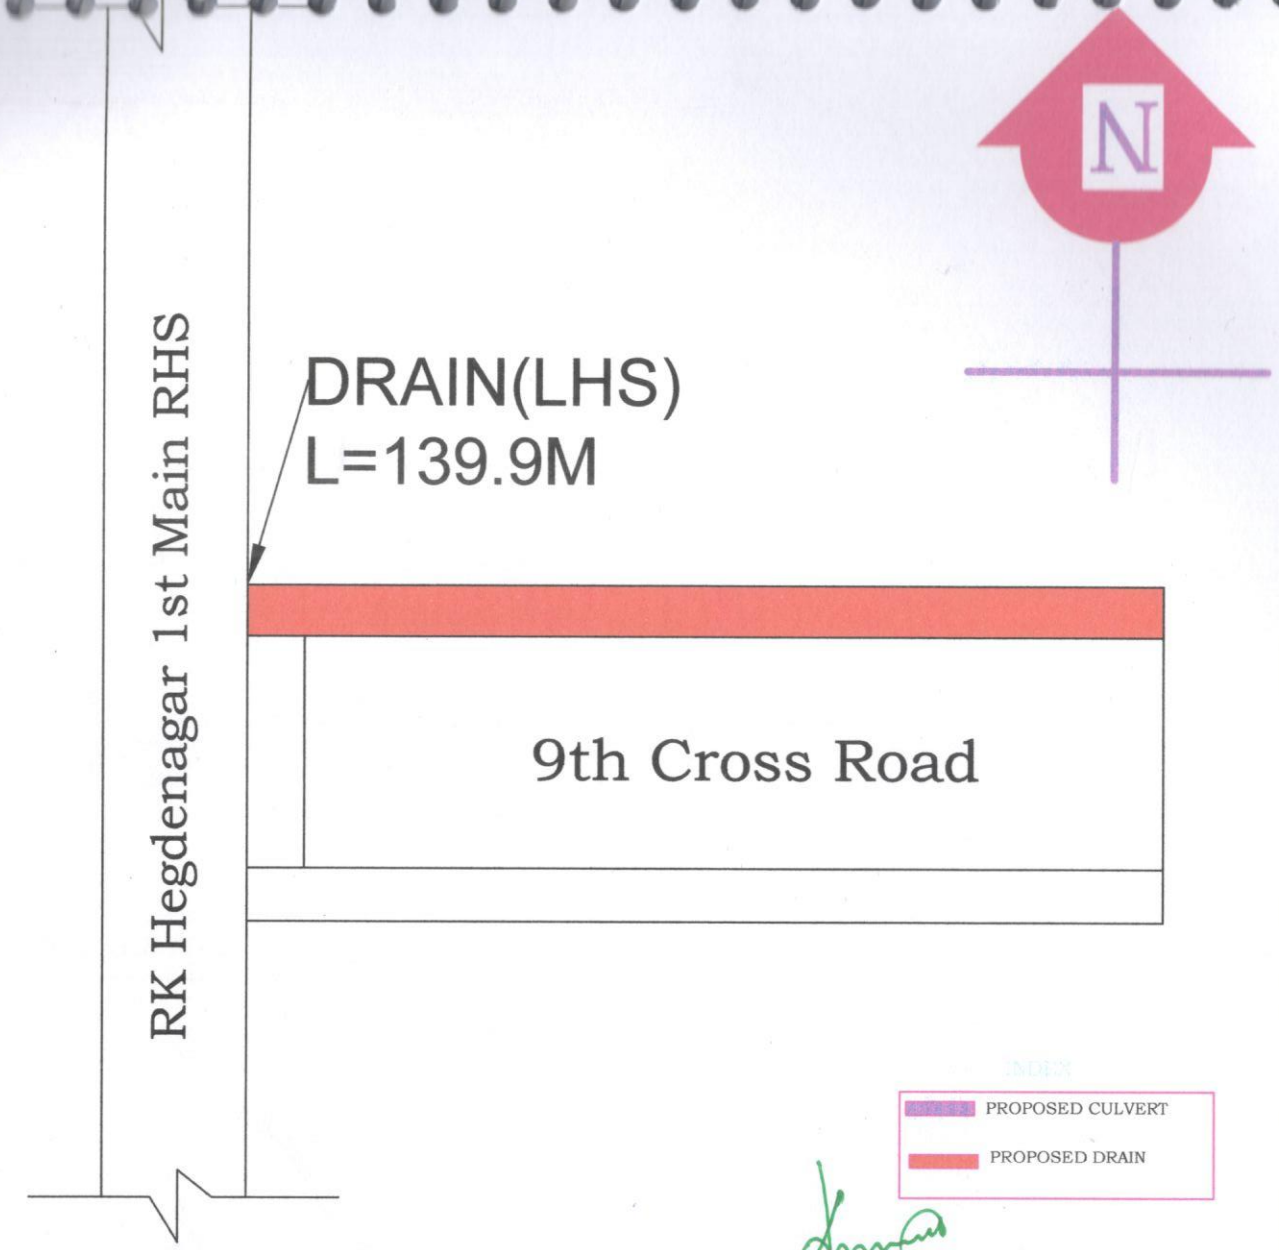

AARTN ASSOCIATES
DATE
BANGALORE

Aartn Associates

Assistant Engineer

Assistant Executive Engineer
Yelahanka Sub Division
Bangalore-64

Asst. Executive Engineer
Project Division
Yelahanka Zone
BBMP, Bangalore - 92

CLIENT: BRUHAT BANGALORE MAHANAGARA PALIKE	CONSULTANT:- AARTN ASSOCIATES	PROJECT:- Comprehensive Development of Hegdenagar East Side cross roads and Shabarinagar cross road in Ward No.06	Prepared by / Designed by / Checked by / Reviewed by / Date	TITLE: Comprehensive Development Work in Hegdenagar Ward No.06 GO SI No.: SCALE: NTS	Revisions: Rev. R0 / Date / Description

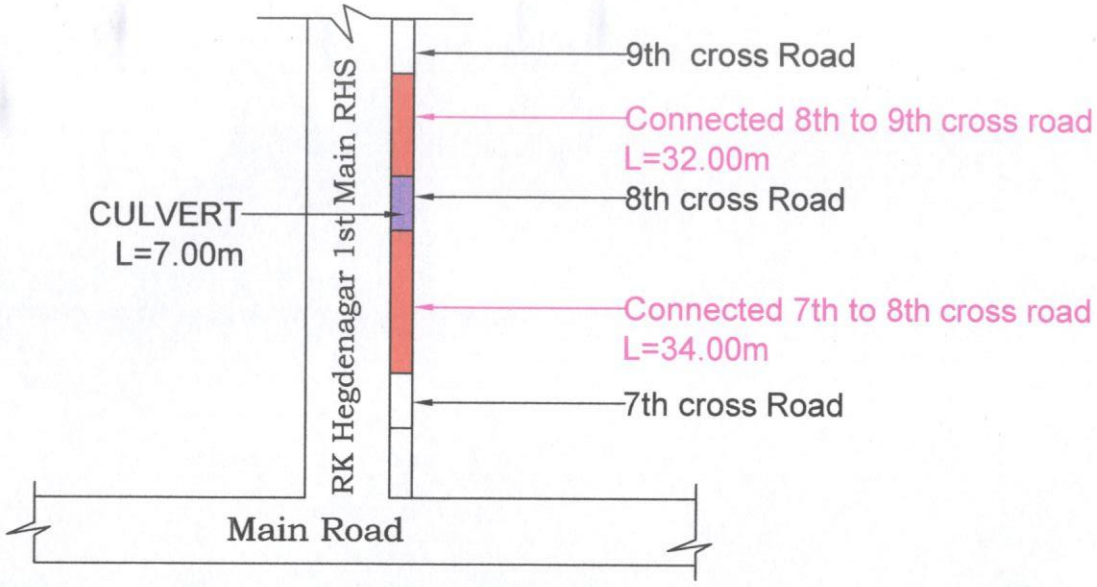

INDEX

PROPOSED CULVERT

PROPOSED DRAIN

Aartn Associates

Assistant Engineer

Assistant Executive Engineer
Yelahanka Sub Division
Bangalore-64

Asst. Executive Engineer
Project Division
Yelahanka Zone
BBMP, Bangalore - 92

CLIENT:
BRUHAT BANGALORE MAHANAGARA PALIKE

CONSULTANT:-
AARTN ASSOCIATES
The Modern Construction Solutions
1916, 9th B-A Sector, opp Rathnavel Factory
Yelahanka New Town., Bangalore-560064
Tel: +91-80-48906503
e-mail: aartnassociates@gmail.com

PROJECT:-
Comprehensive Development of Hegdenagar East Side cross roads and Shabarinagar cross road in Ward No.06

Prepared by	
Designed by	
Checked by	
Reviewed by	
Date	

TITLE : Comprehensive Development Work in Hegdenagar Ward No.06

GO SI No. :

SCALE : NTS

Revisions		
Rev.	Date	Description
R0		